SCHEDULE B - Site Plan

KEN FOWLER ENTERPRISES LIMITED

February, 2004

Land Use Plan

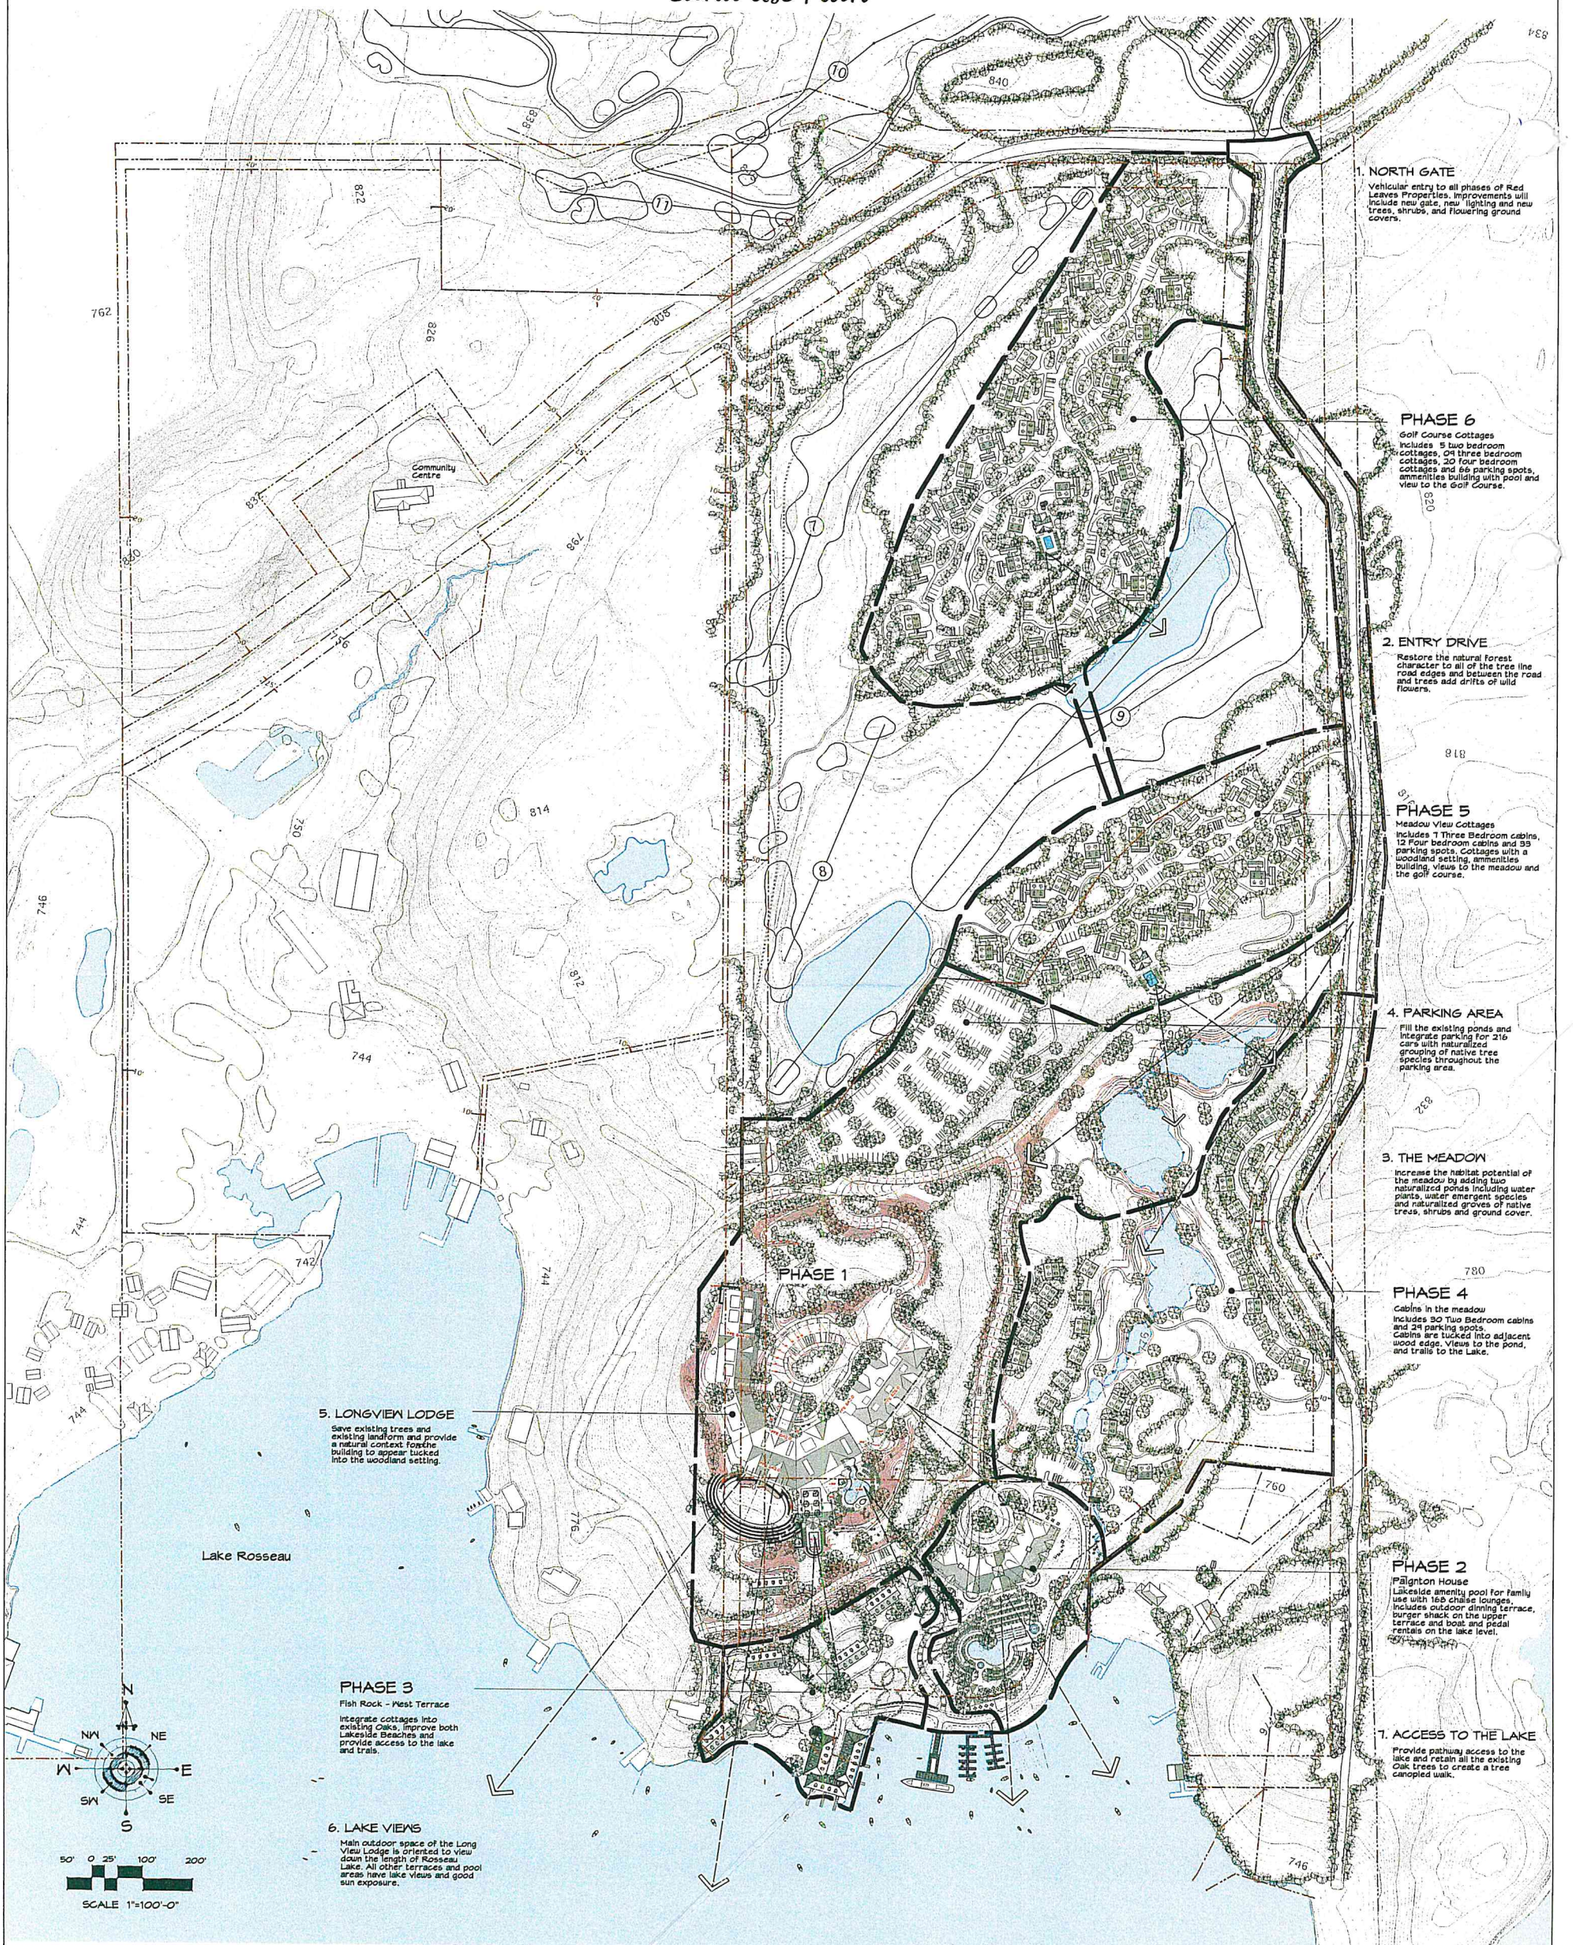

PLANSCAPE

Preliminary Master Plan

LAKE ROSSEAU, MUSKOKA, ONTARIO

SA

CALUM DESIGN CONSULTANT

SCHEDULE "B"
TO SITE PLAN AGREEMENT
REGISTERED AS INSTRUMENT
NUMBER 366693